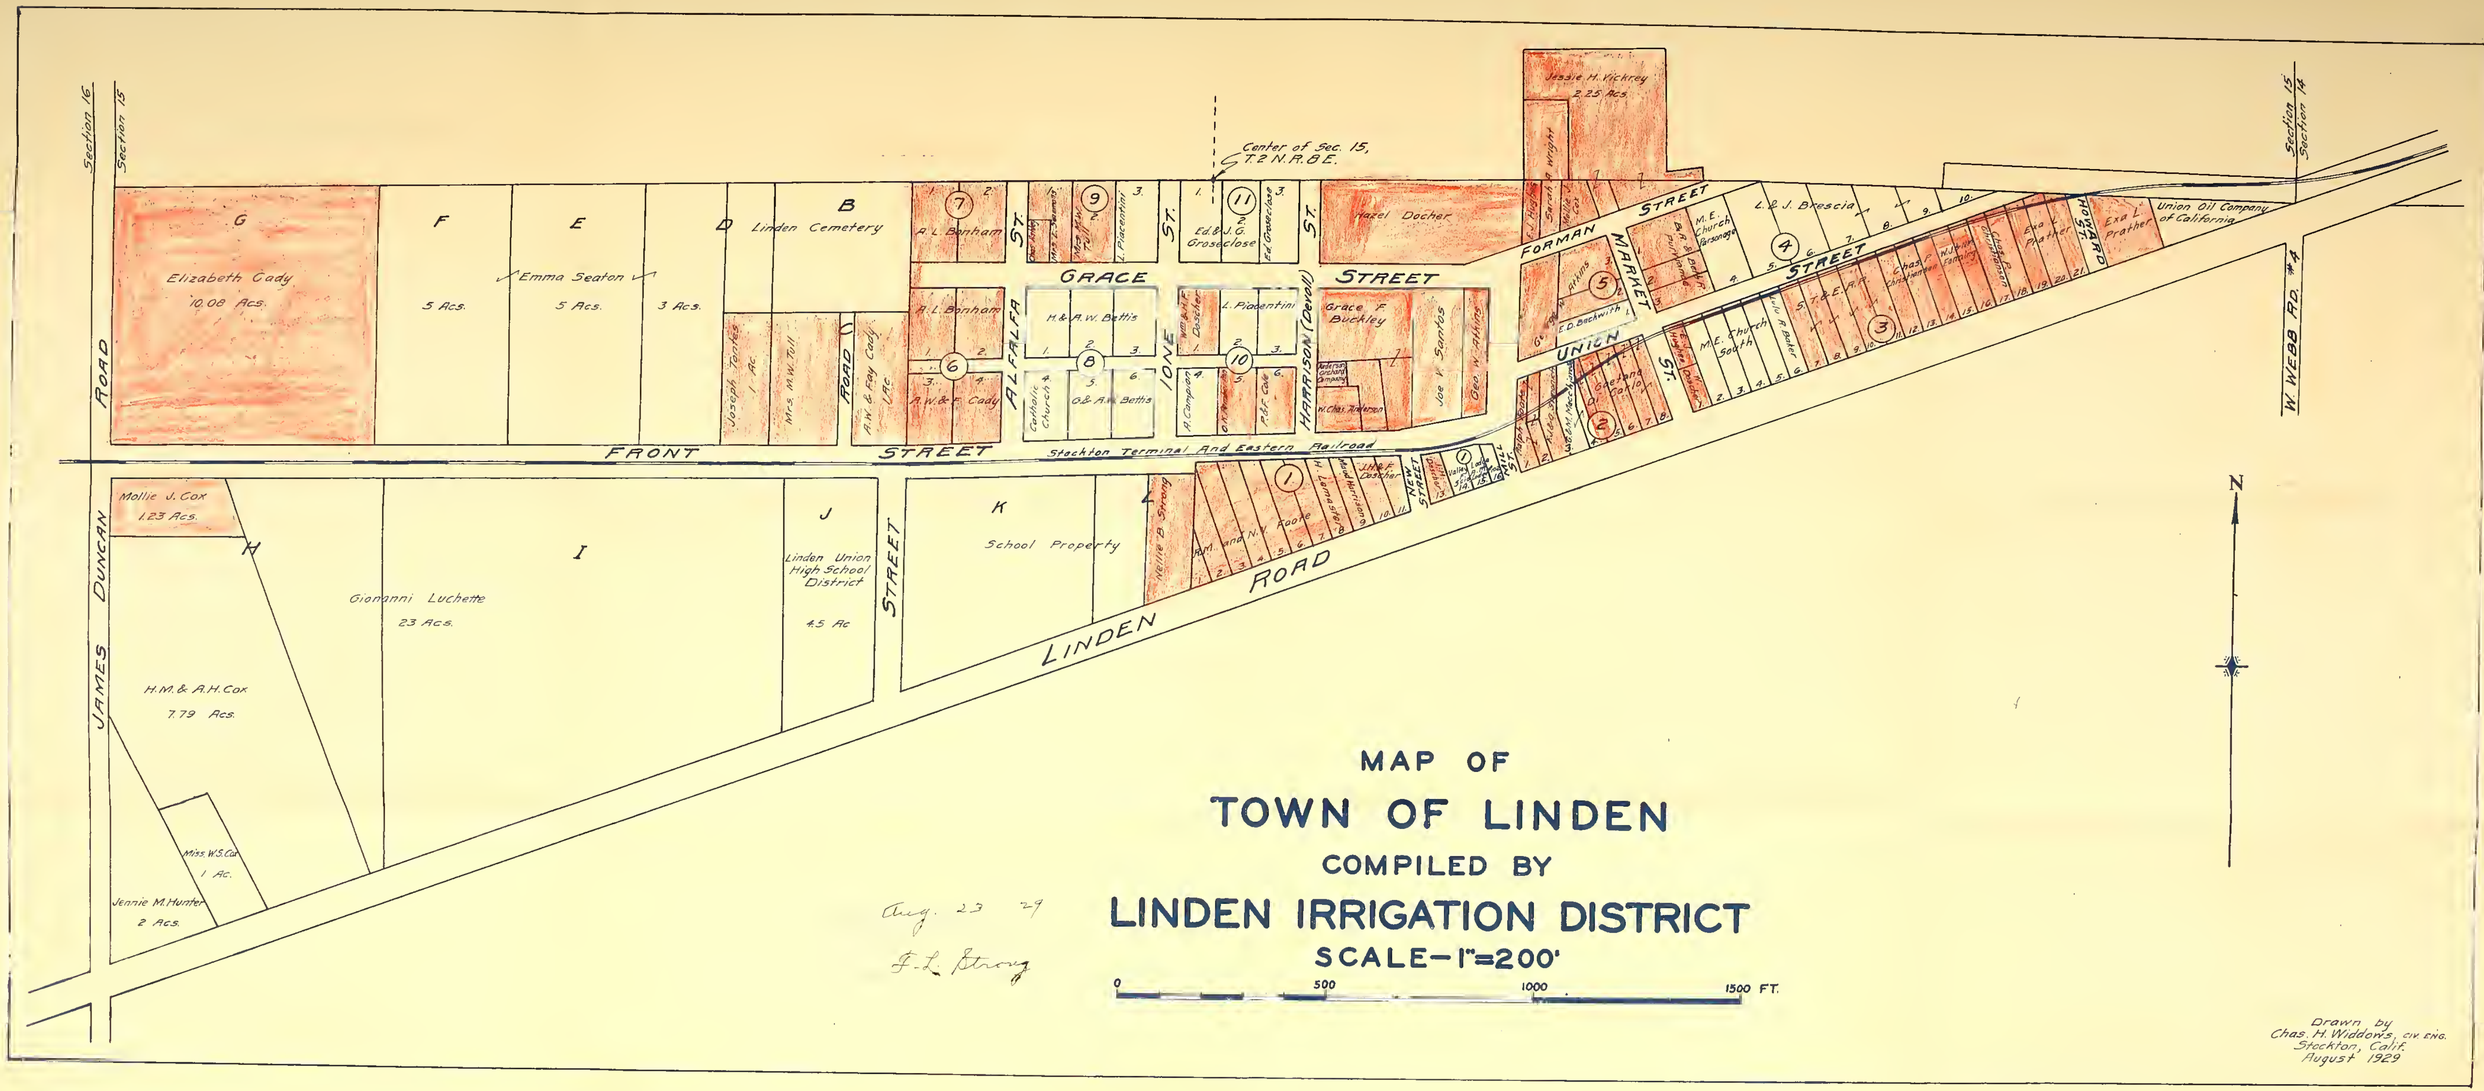
Section 16
Section 15
Section 15
Section 14
Center of Sec. 15, T.2 N. R. 8 E.
JAMES DUNCAN ROAD
W. WEBB RD. #4
FRONT STREET
Stockton Terminal And Eastern Railroad
GRACE STREET
FORMAN STREET
MARKET STREET
UNION ST.
ALFALFA ST.
IONE ST.
HARRISON (Cevall) STREET
MAIN STREET
LINDEN ROAD
Elizabeth Cady 10.08 Acs.
Emma Seaton
5 Acs.
5 Acs.
3 Acs.
Linden Cemetery
A. L. Bonham
Mrs. F. Summers
M. E. Church
L. Placentini
Ed. & J. G. Groseclose
Hazel Docher
Jessie H. Vickrey 2.25 Acs.
Joseph Tonkin 1 Ac.
Mrs. M. W. Tull
A. W. & Ray Cady 1 Ac.
A. W. & F. Cady
Catholic Church
G. & A. W. Bettis
H. Compton
P. & C. Co.
Grace F. Buckley
Joe V. Santos
Geo. W. Atkins
Mrs. Chas. Anderson
Mollie J. Cox 1.23 Acs.
H. M. & A. H. Cox 7.79 Acs.
Jennie M. Hunter 2 Acs.
Miss W. S. Cox 1 Ac.
Giovanni Luchetti 23 Acs.
Linden Union High School District 4.5 Ac
School Property
Nellie B. Strong
A. M. and N. F. Koontz
Mrs. E. Leathe
Mrs. Harrison
H. Lemmon
Mrs. E. Leathe
Mrs. Hughes
Sarah A. Wright
L. & J. Brescia
M. E. Church Parsonage
M. E. Church South
Chas. F. Lighthouse
Exa L. Prather
Union Oil Company of California
F. D. Beckwith
Gus Pilens
N
MAP OF
TOWN OF LINDEN
COMPILED BY
LINDEN IRRIGATION DISTRICT
SCALE—1"=200'
0
500
1000
1500 FT.
Aug. 23 29
F. L. Strong
Drawn by
Chas. H. Widdows, Civ. Eng.
Stockton, Calif.
August 1929

Digitized by the Internet Archive
in 2013

http://archive.org/details/mapoftownoflinde00char_1